William Saunders is the trading name of Wm Saunders Partnership LLP. Wm Saunders Partnership Limited Liability Partnership is registered in England and Wales with the Registration number OC 308323. The Registered Office is Sheppard Lockton House, Cafferata Way, Newark on Trent, Notts. NG24 2TN.

This drawing & any design thereon is the copyright of Wm Saunders Partnership LLP and must not be reproduced without their written consent.

Contractors must verify all dimensions, levels and co-ordinates at the site before commencing any work or making any shop drawings: no dimensions to be taken from drawing.

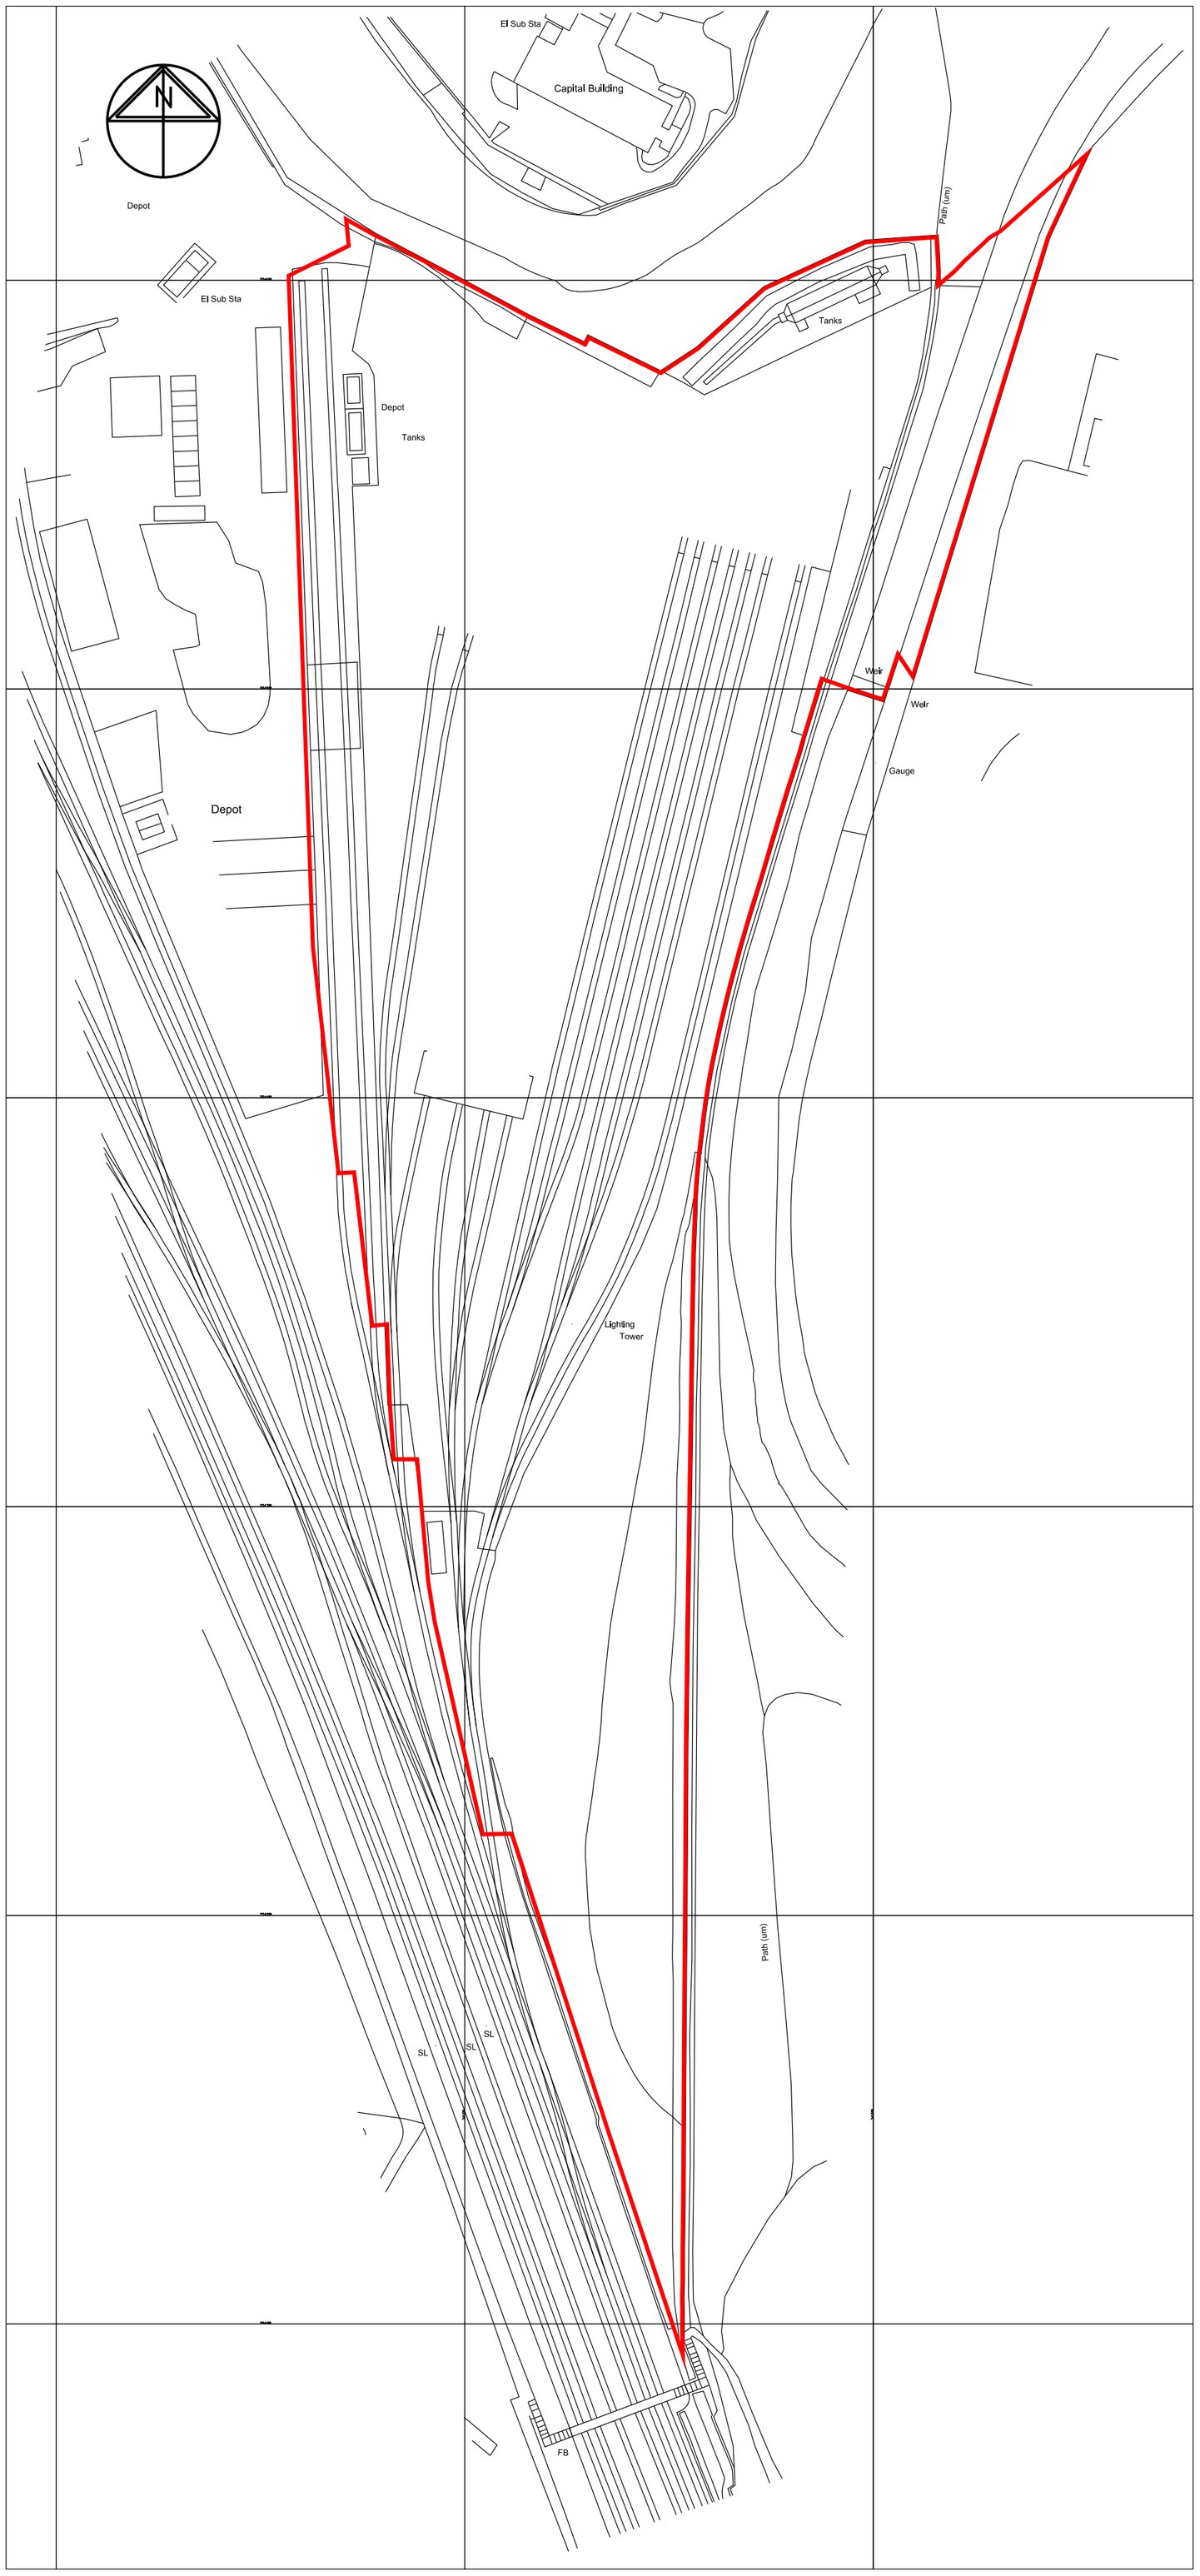

Rev	Description	Drn	Vf'd	Date
P1	Initial issue	WD	AG	07/20

As outlined in section 2.3 of the CITB Industry Guidance to Designers, insignificant risks can usually be ignored, as can risks arising from routine construction activities, unless the design compounds or significantly alters these risks. In accordance with CDM Regulations 8, 9 and 11, any significant risks relating to the design features shown on this drawing have been identified and are annotated thus: [I]

☒ No significant risks have been identified.

☐ Significant risks have been identified - refer to notes on drawing for information on residual risks and any control measures to be employed.

Refer to the current Designer's Risk Assessment sheets for further details.

Designer's Signature WD | Date 07/20

Drawing Status
PRELIMINARY

williamsaunders
architecture: engineering: building consultancy
Sheppard Lockton House
Cafferata Way
Newark-on-Trent
Nottinghamshire. NG24 2TN
Tel: 01636 704361
Fax: 01636 702809
W: wm-saunders.co.uk

Also at Leeds, Lincoln, Wirksworth

Project
Land at Harraby Hill,
Carlisle,
CA1 2NS

Client
DB Cargo (UK) LTD

Title
Freehold Plan

WmS Project Ref.	Drawn	Date	Scale
12044	WD	21/07/20	1:1250 @ A2

Drawing/Document Reference

Project	Originator	Zone	Level	Type	Role	Number	Status	Rev.
12044	WMS	ZZ	XX	DR	C	16501	S2	P1